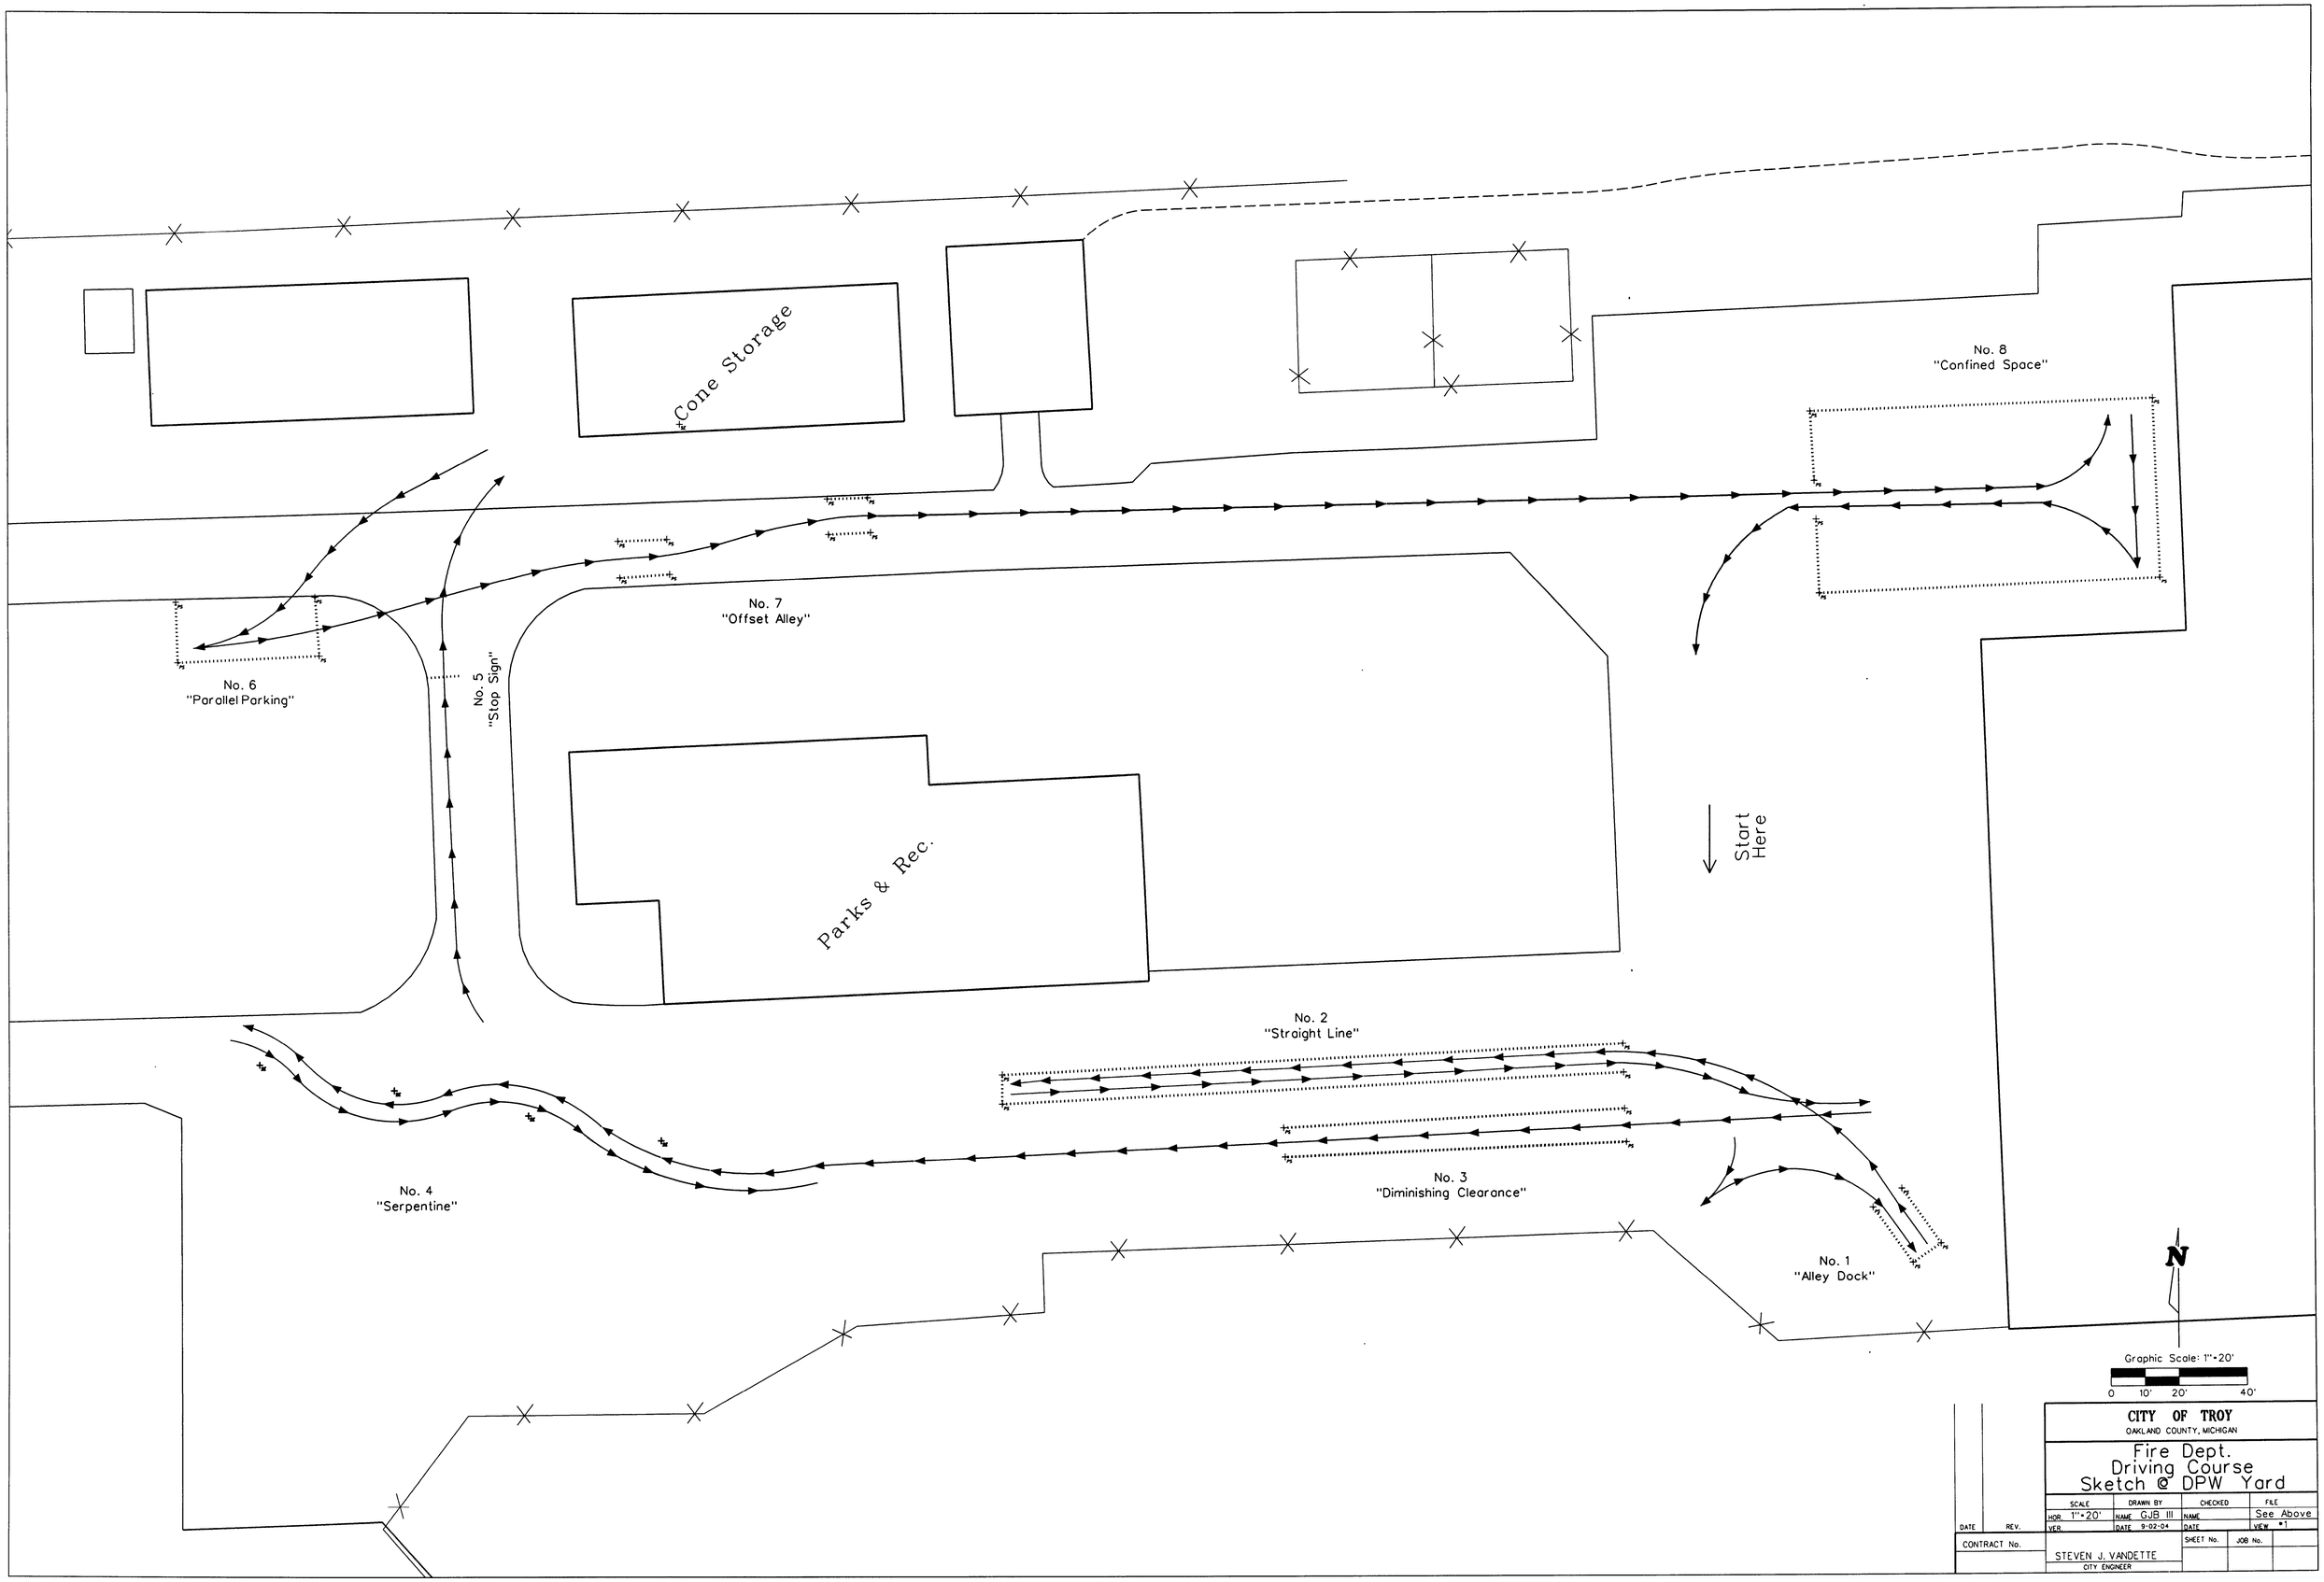
Cone Storage
No. 8
"Confined Space"
No. 7
"Offset Alley"
No. 6
"Parallel Parking"
No. 5
"Stop Sign"
Parks & Rec.
Start Here
No. 2
"Straight Line"
No. 4
"Serpentine"
No. 3
"Diminishing Clearance"
No. 1
"Alley Dock"
N
Graphic Scale: 1"=20'
0 10' 20' 40'
CITY OF TROY
OAKLAND COUNTY, MICHIGAN
Fire Dept.
Driving Course
Sketch @ DPW Yard
SCALE
HOR. 1"=20'
VER.
DRAWN BY
NAME GJB III
DATE 9-02-04
CHECKED
NAME
DATE
FILE
See Above
VIEW #1
DATE
REV.
CONTRACT No.
SHEET No.
JOB No.
STEVEN J. VANDETTE
CITY ENGINEER